FilmL.A., Inc.
1201 W. 5th Street, Suite T-800
Los Angeles, CA 90017
t: (213)977-8600 - f: (213)977-8601
www.filmla.com

Summary Information

Permit No: F00058165-A **Type of Permit:** FILMING **Release Date:** 11/13/2012

Production Company FURLINED LLC

Insured Company Name FURLINED LLC

Contact Phone No. 1 310-496-5060
Contact Phone No. 2
Fax
Address 2803 COLORADO AVE
SANTA MONICA, California 90404

Production Title ACURA

Type of Production Commercial - Standard

Producer Pete Vitale

Director Douglass Avery

1st AD Bobby Phillips

Production Manager Chris Fox

FilmL.A. Coordinator Naomi Kajiyama

Location Manager Errol Reichow
Primary Phone Mobile - 805-404-7871
Secondary Phone Office - 310-496-5060

Location Assistant n/a n/a
Primary Phone Mobile - 555-555-5555
Secondary Phone

Fees

FILMLA FILM PERMIT RIDER FEE	$100.00
PALMDALE APPLICATION FEE	$150.00
PALMDALE PER LOCATION FEE	$50.00

Total Permit Fee $300.00

Number of Locations 1

NOT A PERMIT

FilmL.A., Inc.
1201 W. 5th Street, Suite T-800
Los Angeles, CA 90017
t: (213)977-8600 - f: (213)977-8601
www.filmla.com

Summary Information — Location

Permit Number F00058165-A
Production Company FURLINED LLC
Insured Company FURLINED LLC
Production Title ACURA

Location Manager Errol Reichow
Primary Phone Mobile - 805-404-7871
Secondary Phone Office - 310-496-5060

Location Address 70th St East, Palmdale Bl - Avenue N, Unincorporated Los Angeles County, CA, 93552

Location Type Road

Film Dates 11/13/2012 - 11/14/2012 15:00 - 08:00 1 day
11/14/2012 - 11/15/2012 15:00 - 08:00 1 day

Open or Closed to the Public Closed

Generic Conditions
All travel lanes and bike lanes shall be closed per the WATCH manual.
Must Maintain 5' Clearance on Sidewalks/Walkways
Must maintain local/emergency access
Must post "WET PAVEMENT AHEAD" signs. Traffice officers must remain at location until pavement dries.
No cast or crew parking on area streets
Number of uniformed officers listed on the permit is a minimum requirement. Permittee remains responsible for deploying a sufficient number of uniformed officers to provide traffic and crowd control to ensure the safety of the film crew and the public.
Traffic control must be done in accordance w/MUTCD
Traffic Officers Required
Uniformed officers shall have a copy of the film permit in their possession and are required to confirm that all traffic control signage devices are in place.

Please see attached documents
Furlined.Acura.58165.70thFull.pdf
Furlined.Acura.58165.70thAlt1.pdf
Furlined.Acura.58165.70thAlt2.pdf
Furlined.Acura.58165.70thAlt3.1.pdf
Furlined.Acura.58165.70thAlt3.2.pdf

Equipment on Location

Type	Quantity
5 or 10 ton trucks	2
Cast/Crew vehicles	30
Cube Trucks	2
Generator	1
Picture vehicles	1
Stakebed Trucks	2
Trailers	2
Vans	2

Personnel on Location

Type	Quantity
Cast	2
Crew	48
LA County FSA assigned	1
Sheriff/CHP	4

Filming Activities Car-to-Car; Driving shots; Equipment on sidewalk, in curb lane & across street; Intermittent pedestrian control; Intermittent traffic control - 2 minutes standard; Process Trailer; Wetdown; Tow shots; Russian arm; Set dressing with prop roadside signs; Camera, equipment and trucks staged on shoulder;

Jurisdiction **Political:** Los Angeles County - Supervisor District 5 **Police:** Los Angeles County Sheriff **Fire:** Los Angeles County

Thomas Guide **Page:** 4197 **Grid:** E7

Approvals LOS ANGELES COUNTY ROAD DEPARTMENT - PALMDALE — Scott Thompson
CITY OF PALMDALE — Saynne Redifer

Coordinator Note No steps from trailers, trucks or motorhomes may be facing road (except within DPW-approved full

NOT A PERMIT

FilmL.A., Inc.
1201 W. 5th Street, Suite T-800
Los Angeles, CA 90017
t: (213)977-8600 - f: (213)977-8601
www.filmla.com

Summary Information — Location

Permit Number F00058165-A
Production Company FURLINED LLC
Insured Company FURLINED LLC
Production Title ACURA

Location Manager Errol Reichow
Primary Phone Mobile - 805-404-7871
Secondary Phone Office - 310-496-5060

closures)

Coordinator Note 2662-93 / FSA

Coordinator Note May not move or work out of vehicles within 200' of residents near Chapelle St prior to 0700 hrs or after 2200 hrs

Coordinator Note Rider A adds directional closures for 11/14; adds parking on Chapelle St; collects Palmdale permit fees

Parking

Base Camp
Location Type : Filming Location

Crew Parking
Location Type : Filming Location

Posting "No Parking" signs E/S CHAPELLE ST., E PALMDALE BL - SOUTH 650' (CONTINUOUSLY 11/13 1500 HRS - 11/15 0800 HRS)

Approximate Footage County Parking **Log Number** Palmdale

Date(s) 11/13/2012 to 11/15/2012 **Time(s)** 15:00 to 08:00

Lane / Full Closure ALTERNATING SOUTHBOUND AND NORTHBOUND DIRECTIONAL CLOSURES ON 70TH ST EAST, PALMDALE BL - AVENUE N

Approximate Footage 0 - 300

Date(s) 11/14/2012 to 11/14/2012 **Time(s)** 10:00 to 16:00

NOT A PERMIT

Permit #F00058165-A

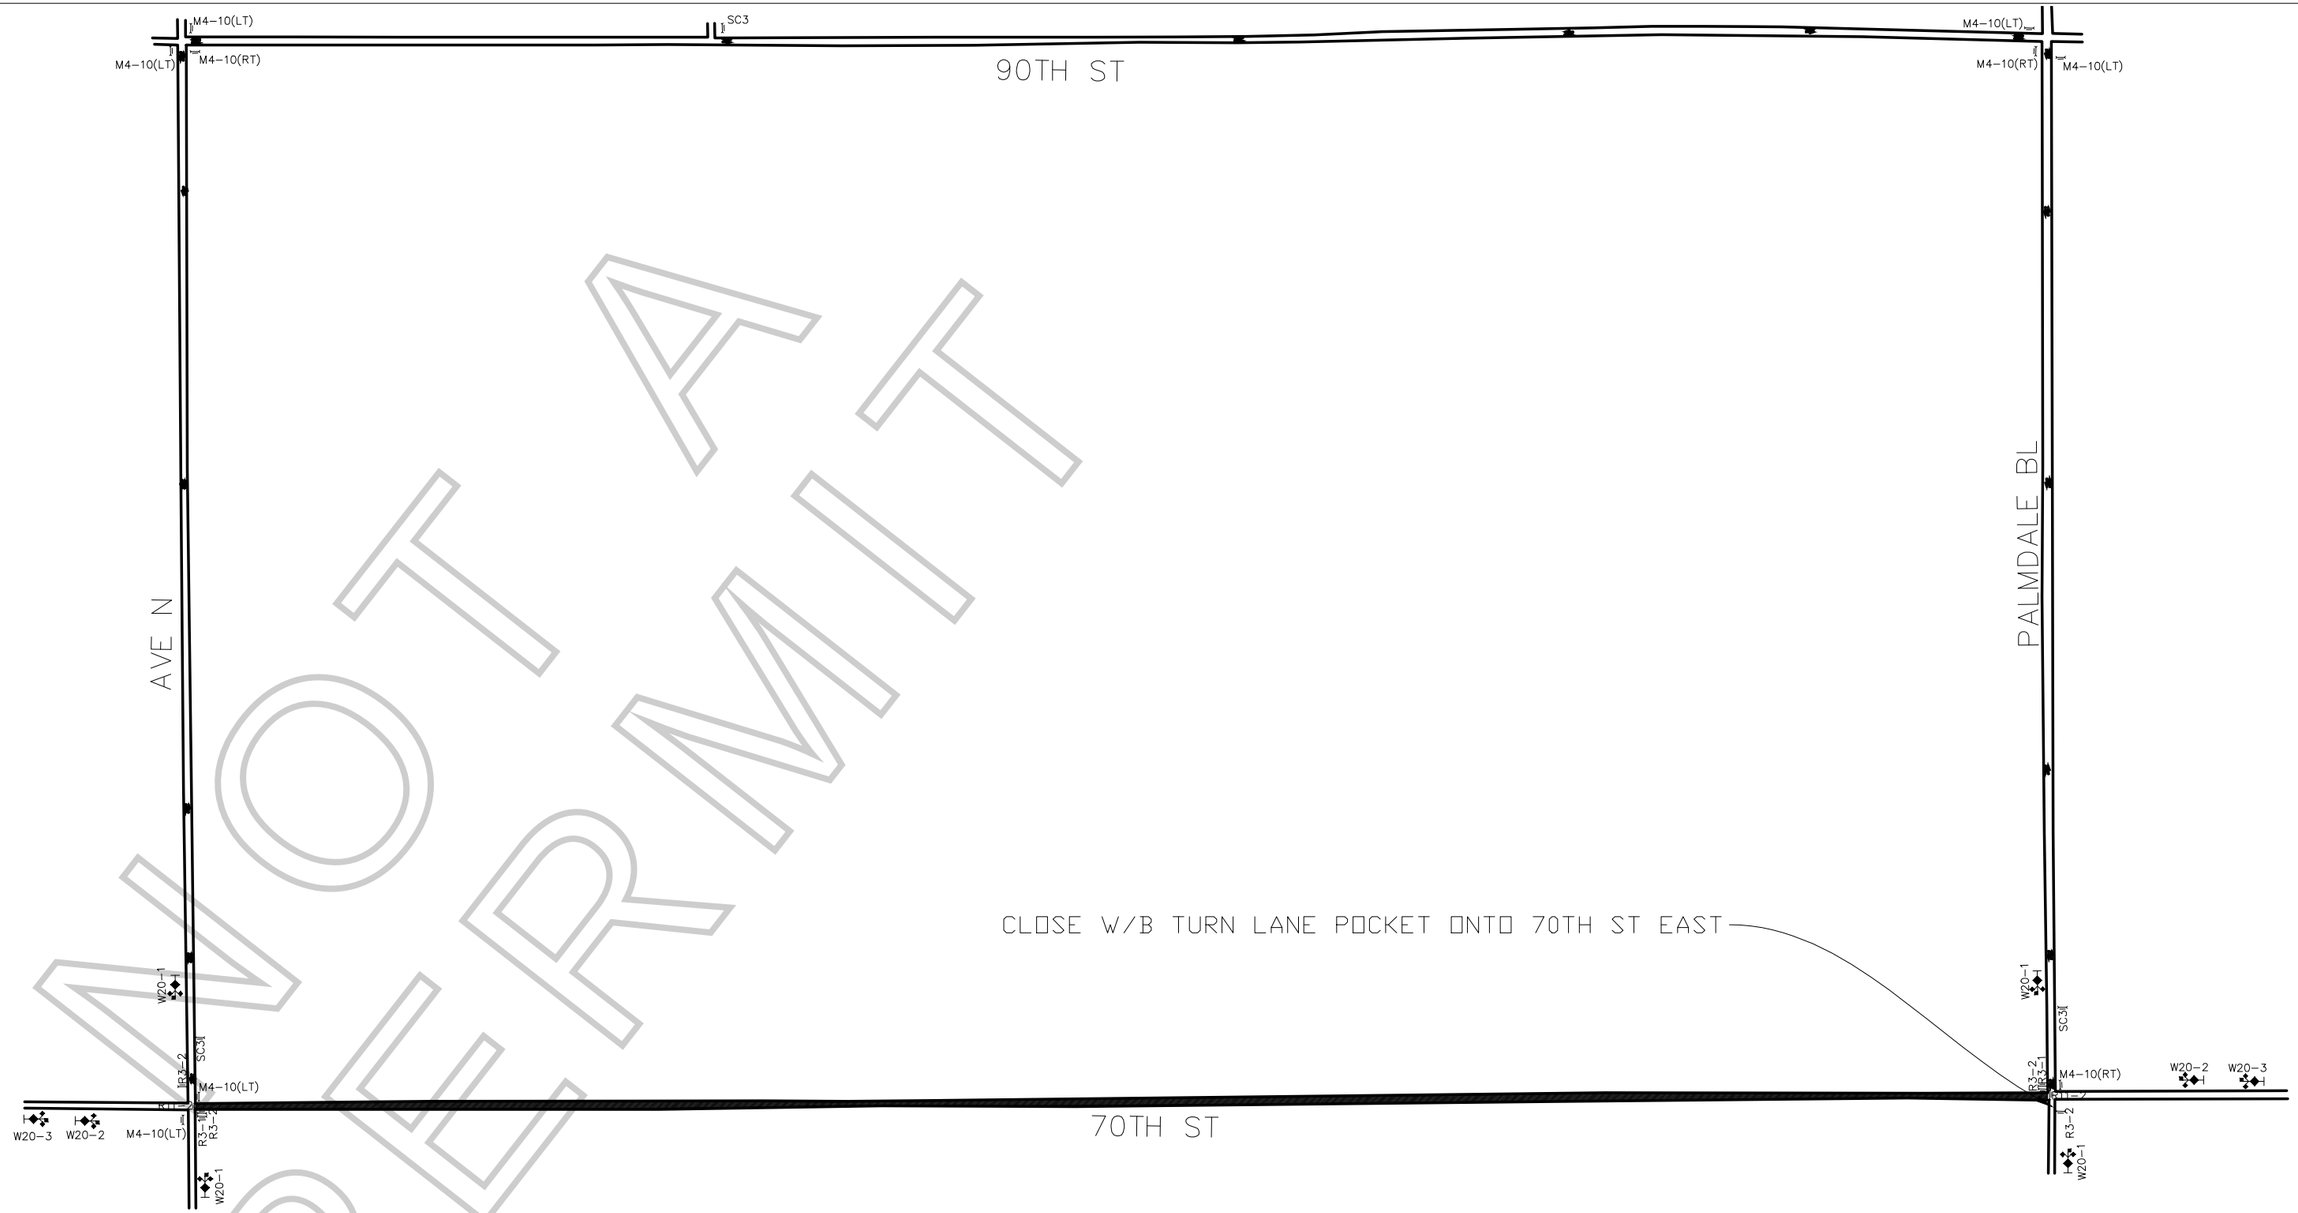

WORK PERMIT

LEGEND:

- ADVANCE WARNING SIGN
- SIGN ON TYPE I BARRICADE
- TRAFFIC CONE 28" (REFLECTIVE)
- CLOSURE/WORK AREA

W20-1	W20-2	W20-3	C30(CA)	R3-1 / R3-2	M4-10(RT) / M4-10(LT)	SC3	R11-2
ROAD WORK AHEAD	DETOUR AHEAD	ROAD CLOSED AHEAD	LANE CLOSED			DETOUR	RAMP CLOSED

FILM LA COORDINATOR: NAOMI KAJIYAMA
FILM LA PERMIT # F- 58165

CLOSURE INFO:

FULL CLOSURE OF 70TH ST E
FROM PALMDALE BL - AVENUE N
11/13, 1500 - 0800
11/14, 1500 - 0800

FURLINED
"ACURA"
LOCATIONS CONTACT:
CHRIS AGNEW 323.260.4777(4PPS)

TCP DRAWN BY:
ROBERT MARQUEZ
PACIFIC TRAFFIC CONTROL, INC.
323.981.0600 PH.
LIC # 944488

GENERAL NOTES:

1. ALL SIGNING, STRIPING, AND TRAFFIC CONTROL DEVICES SHALL CONFORM TO THE CURRENT STATE OF CALIFORNIA DEPARTMENT OF TRANSPORTATION (CALTRANS) STANDARD PLANS AND STANDARD SPECIFICATIONS, CALIFORNIA M.U.T.C.D., AND ANY ADDENDUMS THERTO, AND AS SHOWN ON THESE PLANS.
2. THERE SHALL BE NO INTERFERENCE WITH TRAFFIC SIGNALS OR CROSSWALKS.
3. CONES SHALL BE 28" MINIMUM HEIGHT AND SHALL HAVE REFLECTORIZED SLEEVES FOR NIGHT WORK.
4. POLICE SHALL DIRECT TRAFFIC AS NECESSARY.

Permit #F00058165-A

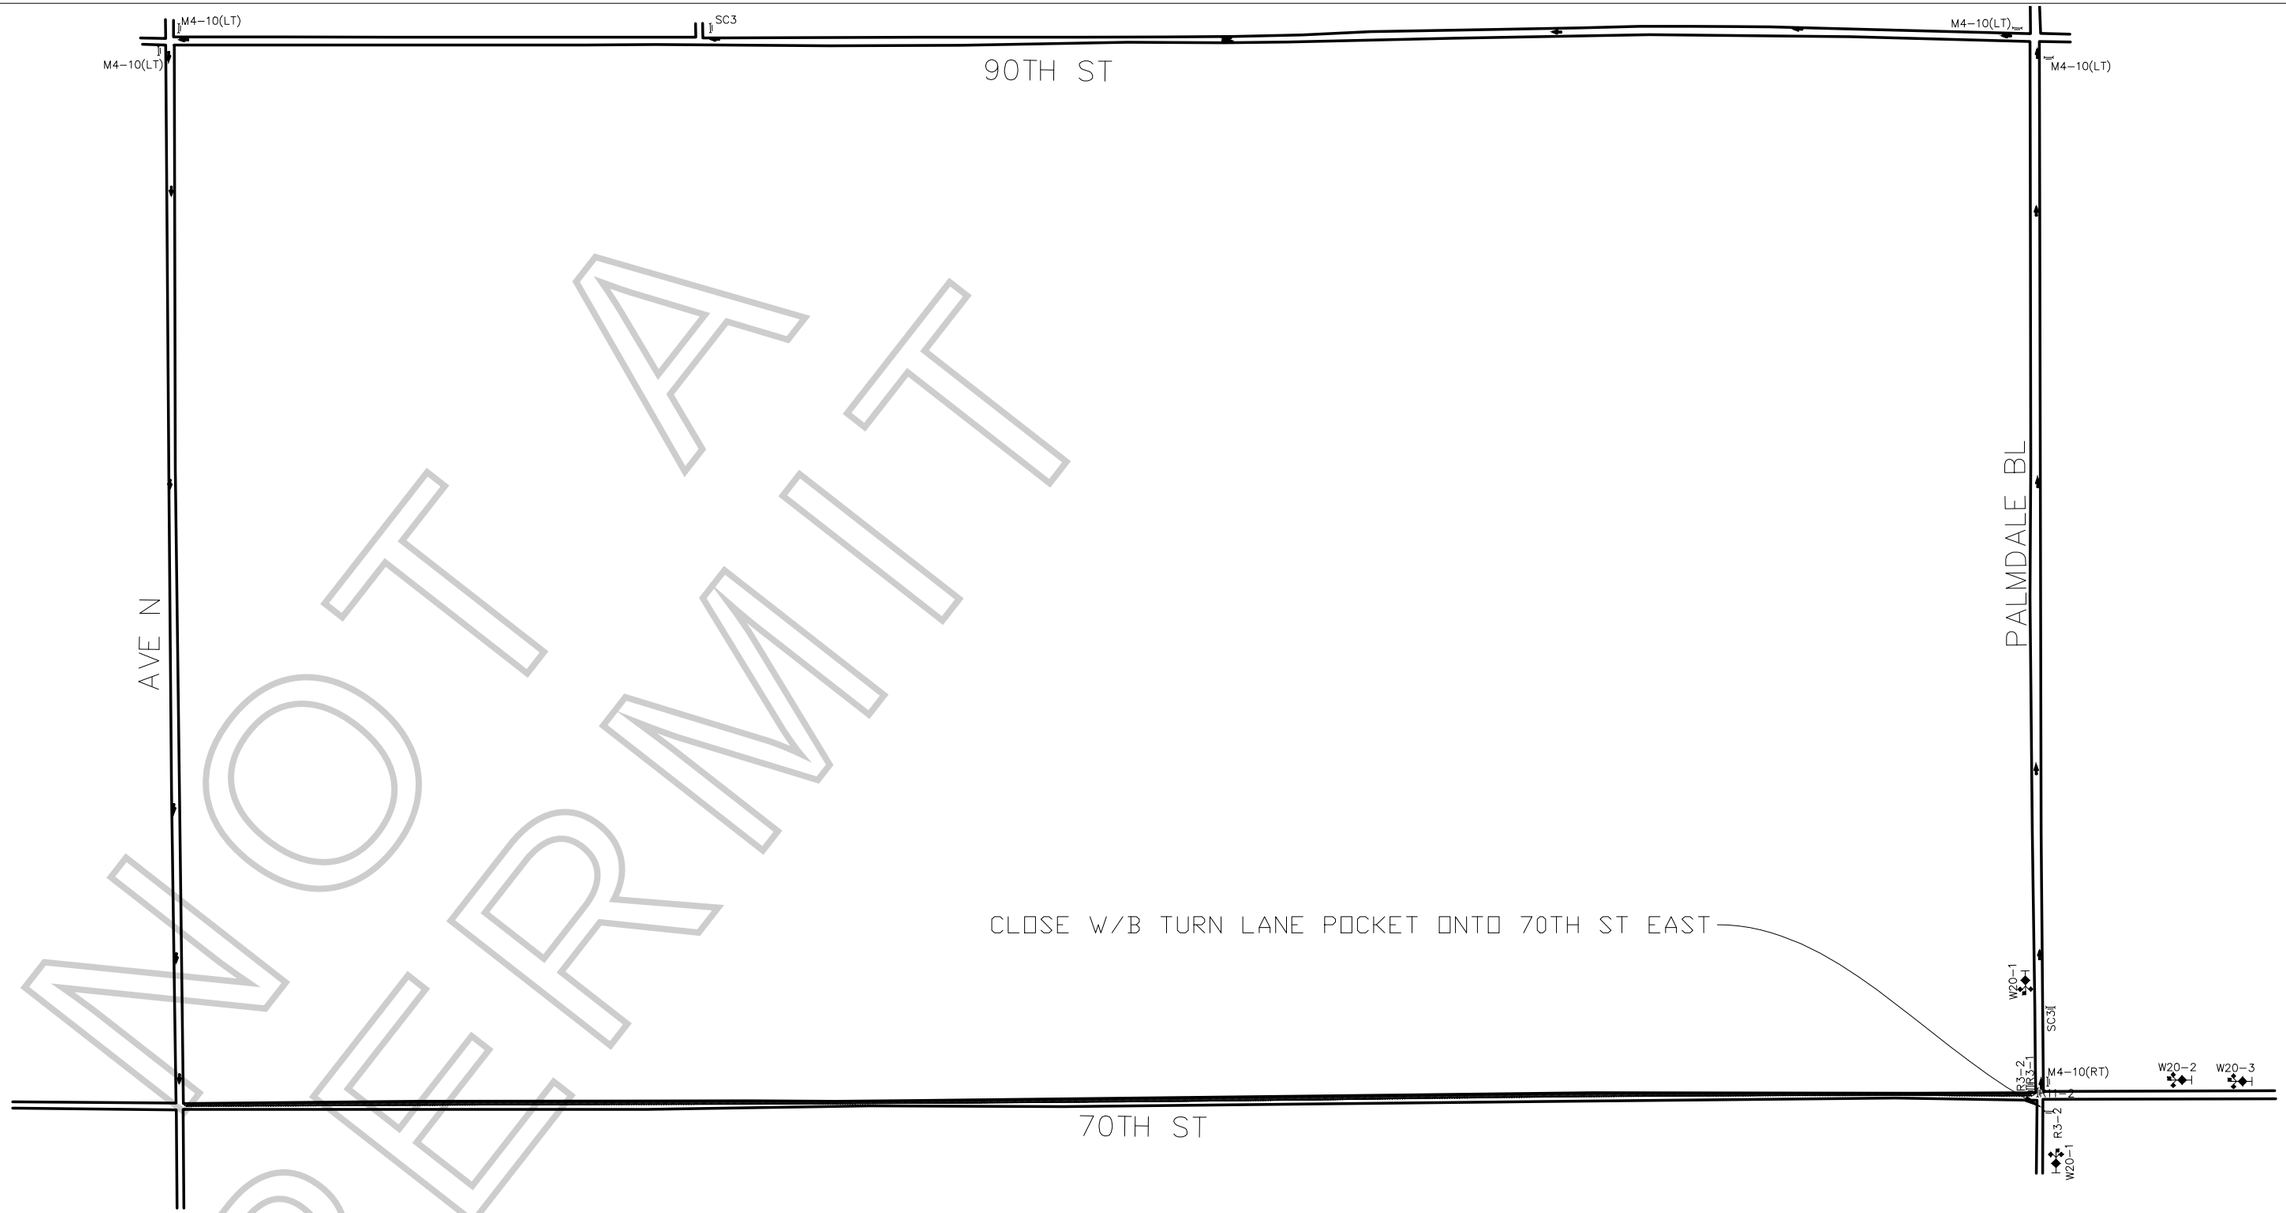

NOT A PERMIT

LEGEND:

- ADVANCE WARNING SIGN
- SIGN ON TYPE I BARRICADE
- TRAFFIC CONE 28" (REFLECTIVE)
- CLOSURE/WORK AREA

ROAD WORK AHEAD	DETOUR AHEAD	ROAD CLOSED AHEAD	LANE CLOSED	R3-1 / R3-2	DETOUR M4-10(RT) / DETOUR M4-10(LT)	DETOUR	RAMP CLOSED
W20-1	W20-2	W20-3	C30(CA)			SC3	R11-2

FILM LA COORDINATOR: NAOMI KAJIYAMA
FILM LA PERMIT # F- 58165

CLOSURE INFO:

ALTERNATING DIRECTIONAL CLOSURE OF 70TH ST E FROM PALMDALE BL - AVENUE N
11/13, 1100 - 1500

FURLINED
"ACURA"
LOCATIONS CONTACT:
CHRIS AGNEW 323.260.4777(4PPS) SH01

TCP DRAWN BY:
ROBERT MARQUEZ
PACIFIC TRAFFIC CONTROL, INC.
323.981.0600 PH.
LIC # 944488

GENERAL NOTES:

1. ALL SIGNING, STRIPING, AND TRAFFIC CONTROL DEVICES SHALL CONFORM TO THE CURRENT STATE OF CALIFORNIA DEPARTMENT OF TRANSPORTATION (CALTRANS) STANDARD PLANS AND STANDARD SPECIFICATIONS, CALIFORNIA M.U.T.C.D., AND ANY ADDENDUMS THERTO, AND AS SHOWN ON THESE PLANS.
2. THERE SHALL BE NO INTERFERENCE WITH TRAFFIC SIGNALS OR CROSSWALKS.
3. CONES SHALL BE 28" MINIMUM HEIGHT AND SHALL HAVE REFLECTORIZED SLEEVES FOR NIGHT WORK.
4. POLICE SHALL DIRECT TRAFFIC AS NECESSARY.

Permit #F00058165-A

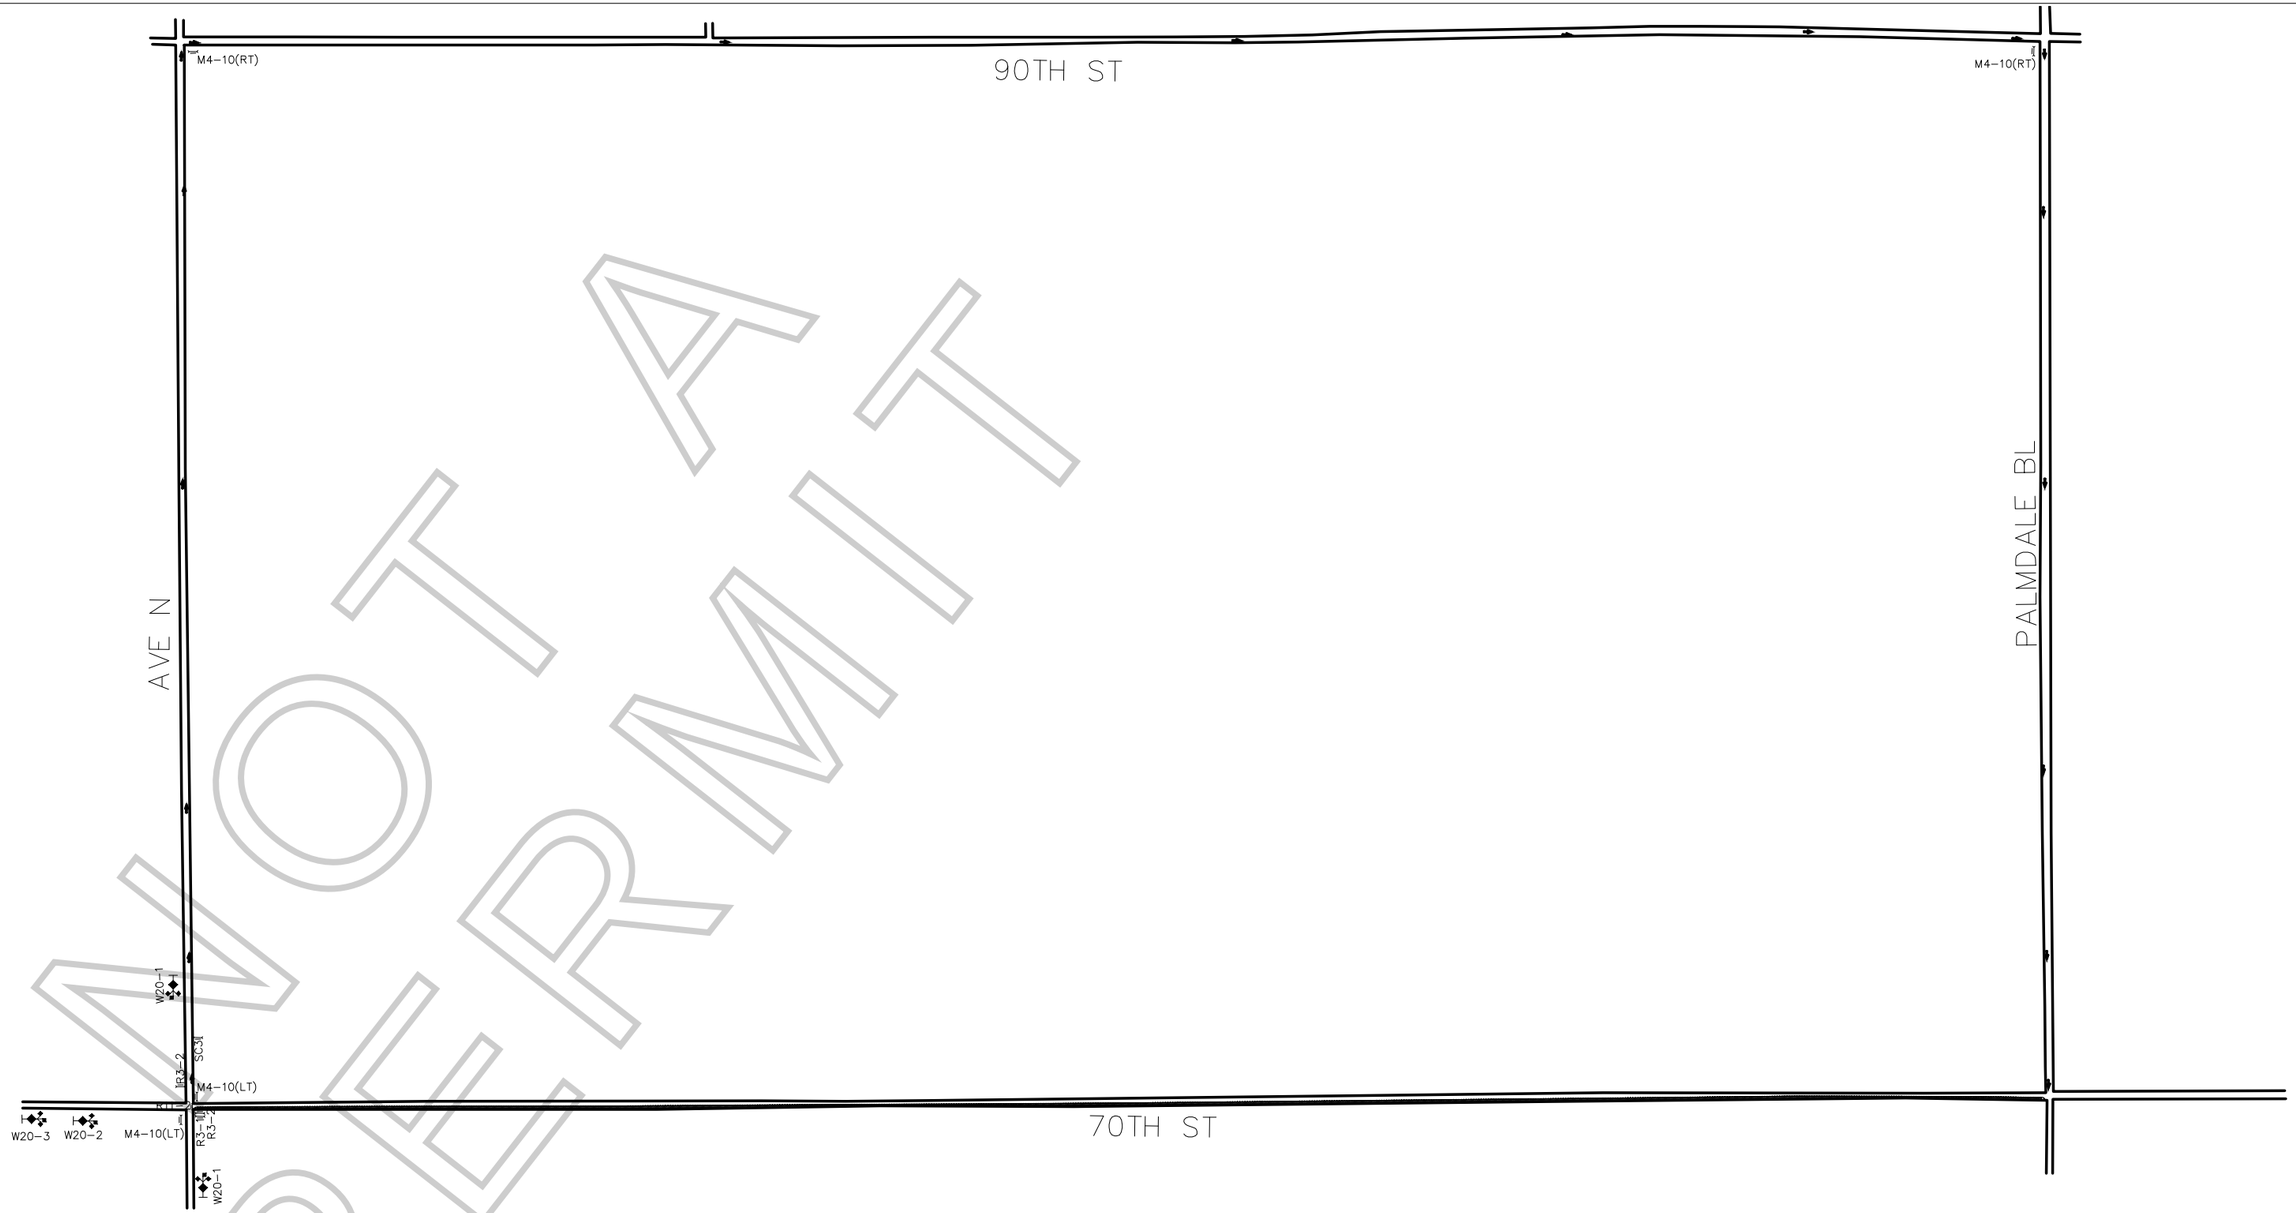

NOT A PERMIT

LEGEND:

- ADVANCE WARNING SIGN
- SIGN ON TYPE I BARRICADE
- TRAFFIC CONE 28" (REFLECTIVE)
- CLOSURE/WORK AREA

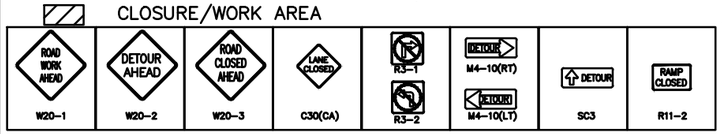

FILM LA COORDINATOR: NAOMI KAJIYAMA
FILM LA PERMIT # F- 58165

CLOSURE INFO:

ALTERNATING DIRECTIONAL CLOSURE OF 70TH ST FROM PALMDALE BL - AVENUE N
11/13, 1100 - 1500

FURLINED
"ACURA"
LOCATIONS CONTACT:
CHRIS AGNEW 323.260.4777(4PPS) SH02

TCP DRAWN BY:
ROBERT MARQUEZ
PACIFIC TRAFFIC CONTROL, INC.
323.981.0600 PH.
LIC # 944488

GENERAL NOTES:

1. ALL SIGNING, STRIPING, AND TRAFFIC CONTROL DEVICES SHALL CONFORM TO THE CURRENT STATE OF CALIFORNIA DEPARTMENT OF TRANSPORTATION (CALTRANS) STANDARD PLANS AND STANDARD SPECIFICATIONS, CALIFORNIA M.U.T.C.D., AND ANY ADDENDUMS THERTO, AND AS SHOWN ON THESE PLANS.
2. THERE SHALL BE NO INTERFERENCE WITH TRAFFIC SIGNALS OR CROSSWALKS.
3. CONES SHALL BE 28" MINIMUM HEIGHT AND SHALL HAVE REFLECTORIZED SLEEVES FOR NIGHT WORK.
4. POLICE SHALL DIRECT TRAFFIC AS NECESSARY.

Permit #F00058165-A

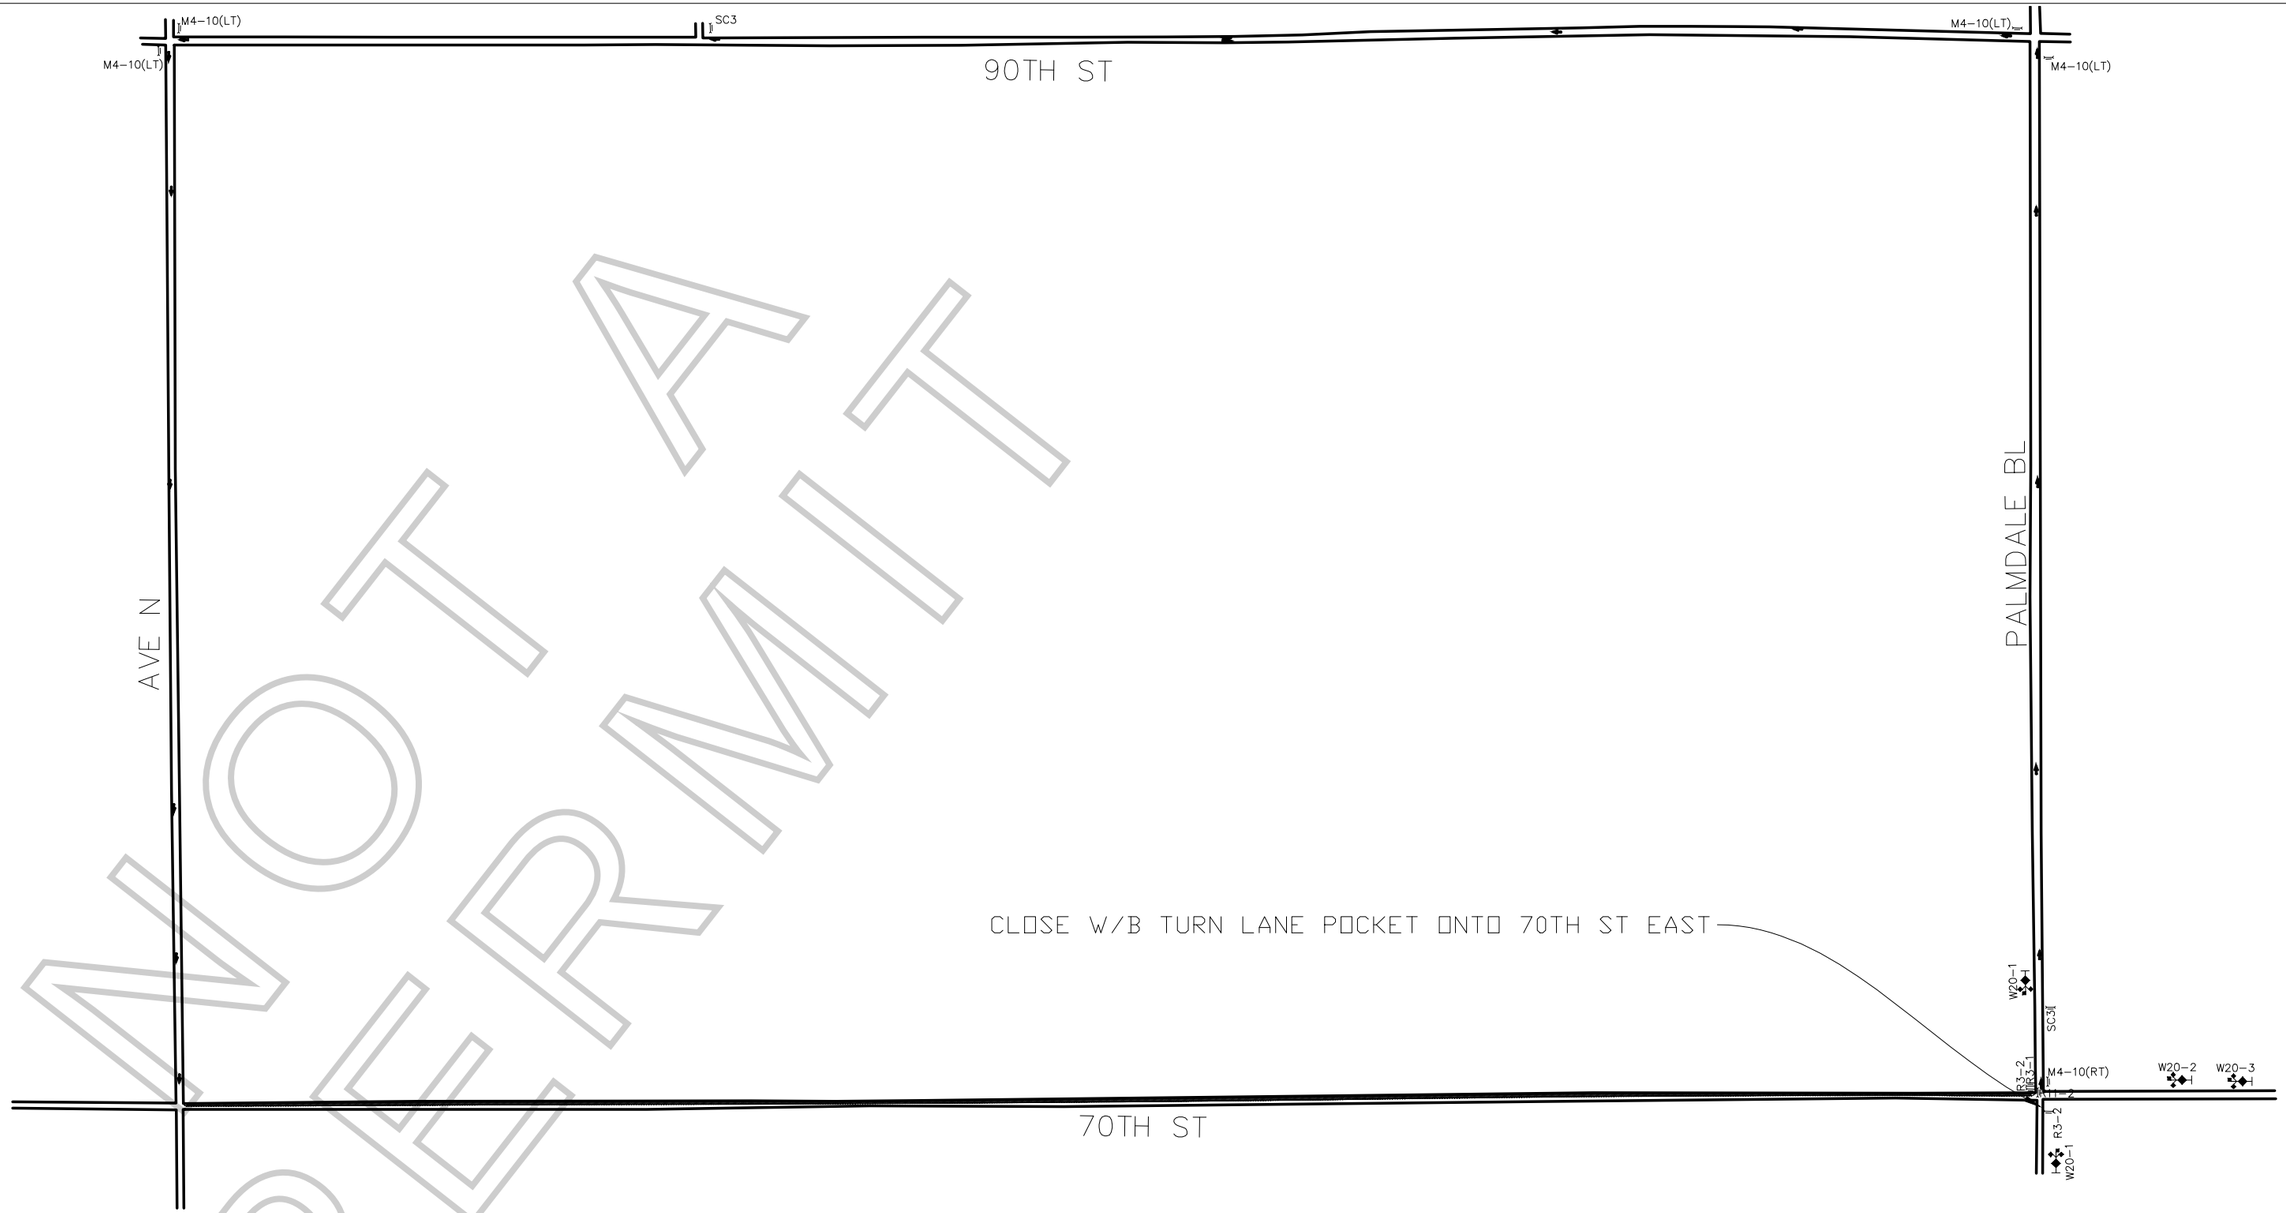

WORK PERMIT

LEGEND:

- ADVANCE WARNING SIGN
- SIGN ON TYPE I BARRICADE
- TRAFFIC CONE 28" (REFLECTIVE)
- CLOSURE/WORK AREA

ROAD WORK AHEAD	DETOUR AHEAD	ROAD CLOSED AHEAD	LANE CLOSED	R3-1 / R3-2	DETOUR M4-10(RT) / DETOUR M4-10(LT)	DETOUR	RAMP CLOSED
W20-1	W20-2	W20-3	C30(CA)			SC3	R11-2

FILM LA COORDINATOR: NAOMI KAJIYAMA
FILM LA PERMIT # F- 58165

CLOSURE INFO:

ALTERNATING DIRECTIONAL CLOSURE OF 70TH ST E FROM PALMDALE BL - AVENUE N
11/14, 1000 - 1600

FURLINED
"ACURA"
LOCATIONS CONTACT:
CHRIS AGNEW 323.260.4777(4PPS) SH01

TCP DRAWN BY:
ROBERT MARQUEZ
PACIFIC TRAFFIC CONTROL, INC.
323.981.0600 PH.
LIC # 944488

GENERAL NOTES:

1. ALL SIGNING, STRIPING, AND TRAFFIC CONTROL DEVICES SHALL CONFORM TO THE CURRENT STATE OF CALIFORNIA DEPARTMENT OF TRANSPORTATION (CALTRANS) STANDARD PLANS AND STANDARD SPECIFICATIONS, CALIFORNIA M.U.T.C.D., AND ANY ADDENDUMS THERTO, AND AS SHOWN ON THESE PLANS.
2. THERE SHALL BE NO INTERFERENCE WITH TRAFFIC SIGNALS OR CROSSWALKS.
3. CONES SHALL BE 28" MINIMUM HEIGHT AND SHALL HAVE REFLECTORIZED SLEEVES FOR NIGHT WORK.
4. POLICE SHALL DIRECT TRAFFIC AS NECESSARY.

Permit #F00058165-A

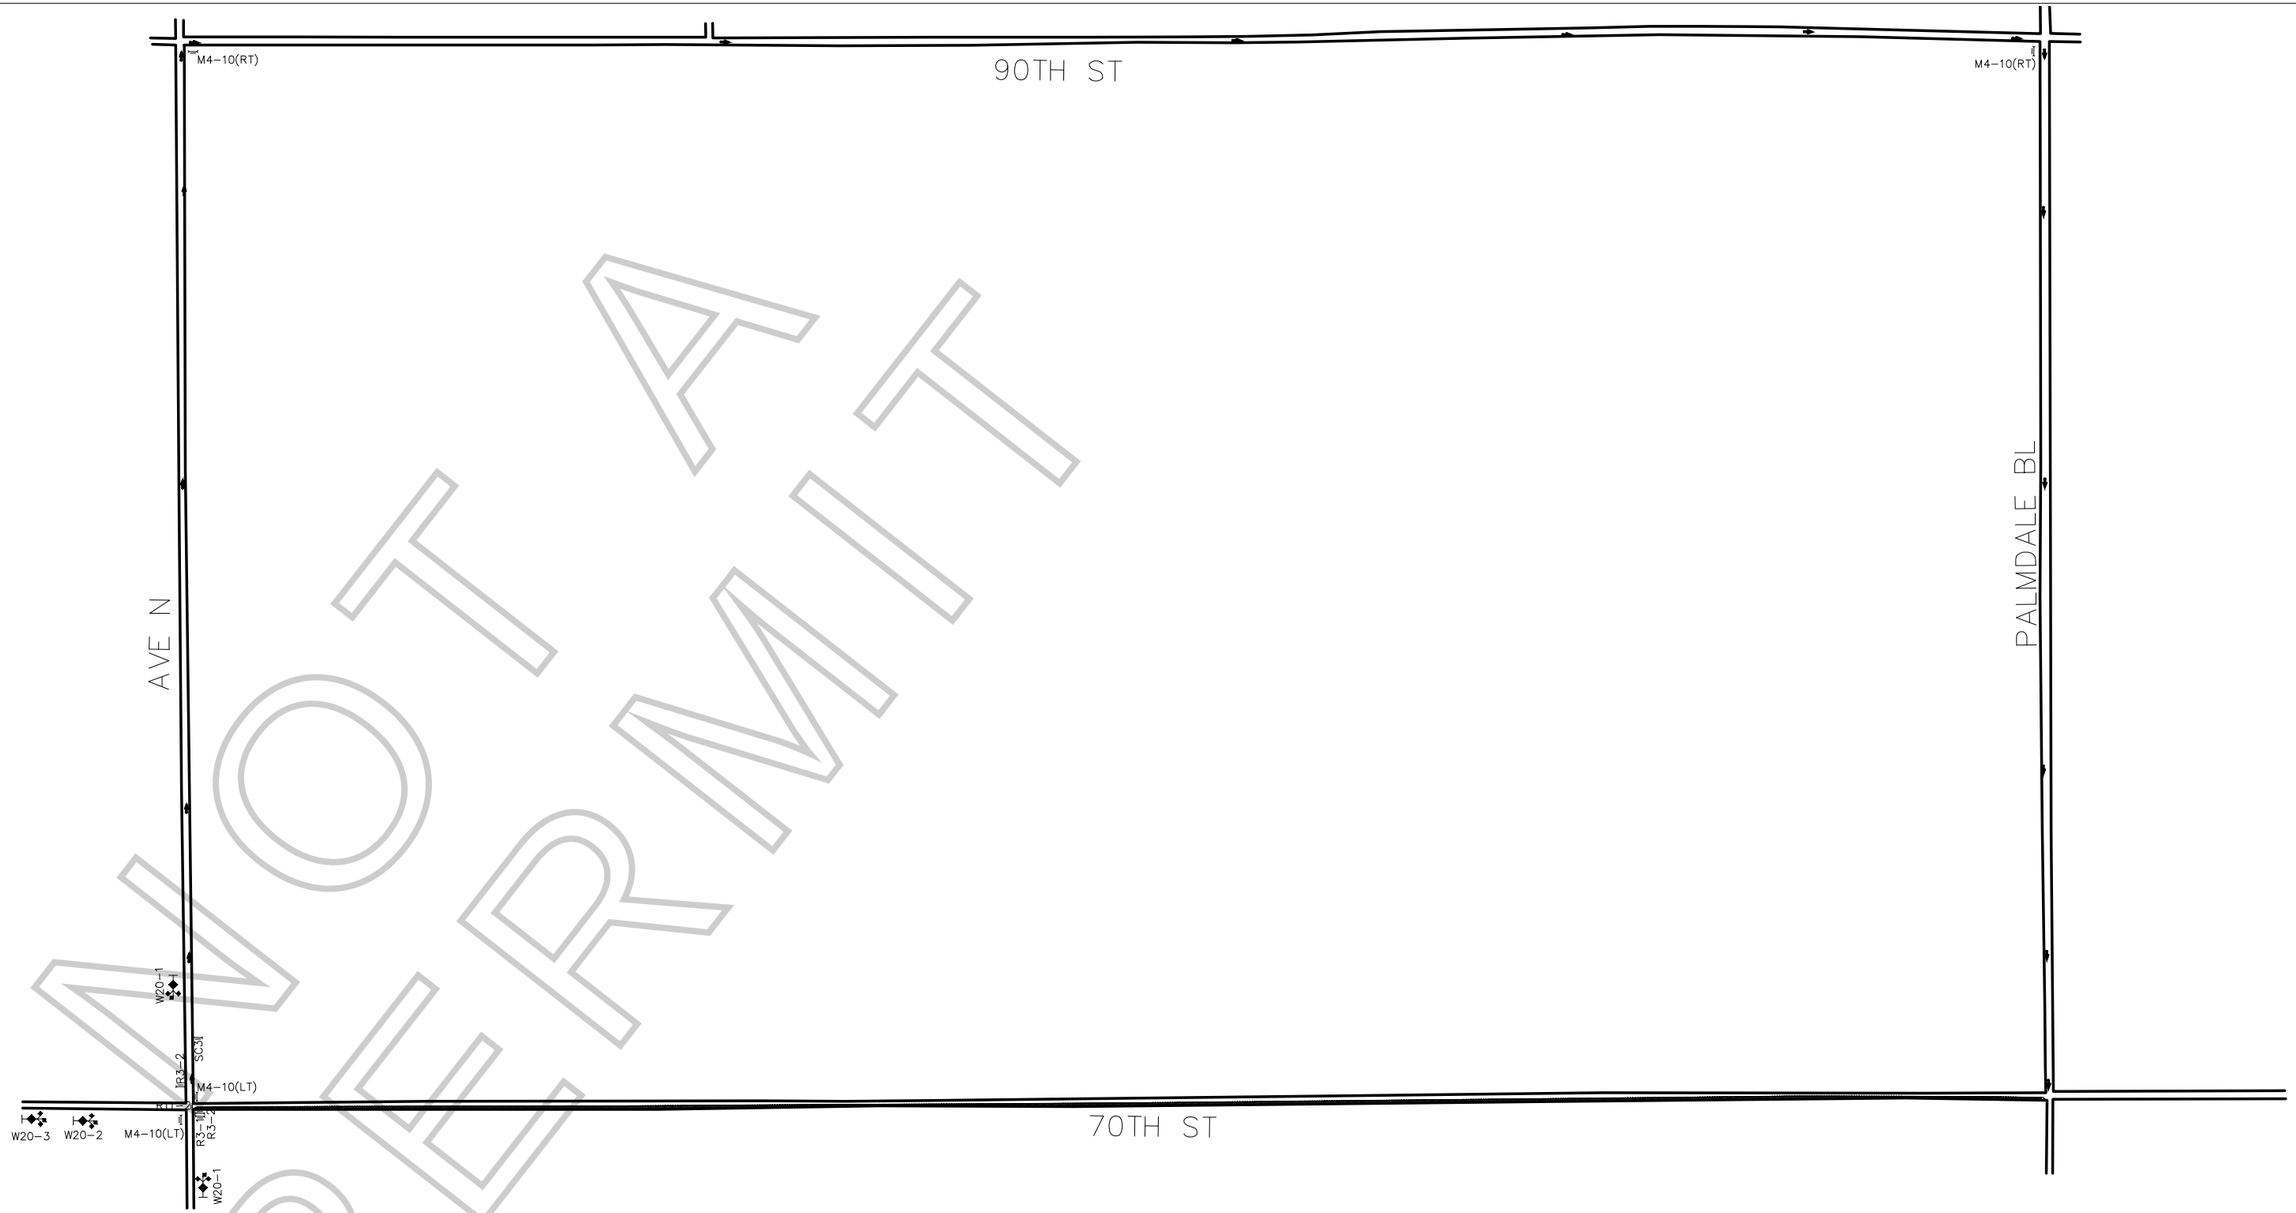

NOT A PERMIT

LEGEND:

- ADVANCE WARNING SIGN
- SIGN ON TYPE I BARRICADE
- TRAFFIC CONE 28" (REFLECTIVE)
- CLOSURE/WORK AREA

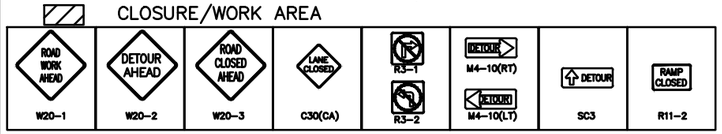

FILM LA COORDINATOR: NAOMI KAJIYAMA
FILM LA PERMIT # F- 58165

CLOSURE INFO:

ALTERNATING DIRECTIONAL CLOSURE OF 70TH ST FROM PALMDALE BL - AVENUE N
11/14, 1000 - 1600

FURLINED
"ACURA"
LOCATIONS CONTACT:
CHRIS AGNEW 323.260.4777(4PPS)

SH02

TCP DRAWN BY:
ROBERT MARQUEZ
PACIFIC TRAFFIC CONTROL, INC.
323.981.0600 PH.
LIC # 944488

GENERAL NOTES:

1. ALL SIGNING, STRIPING, AND TRAFFIC CONTROL DEVICES SHALL CONFORM TO THE CURRENT STATE OF CALIFORNIA DEPARTMENT OF TRANSPORTATION (CALTRANS) STANDARD PLANS AND STANDARD SPECIFICATIONS, CALIFORNIA M.U.T.C.D., AND ANY ADDENDUMS THERTO, AND AS SHOWN ON THESE PLANS.
2. THERE SHALL BE NO INTERFERENCE WITH TRAFFIC SIGNALS OR CROSSWALKS.
3. CONES SHALL BE 28" MINIMUM HEIGHT AND SHALL HAVE REFLECTORIZED SLEEVES FOR NIGHT WORK.
4. POLICE SHALL DIRECT TRAFFIC AS NECESSARY.